


General Notes:

1. Copyright of this drawing remains the sole property of Cooley Horstall Architecture unless otherwise assigned in writing.
2. Drawing to be used for Planning Purposes only.

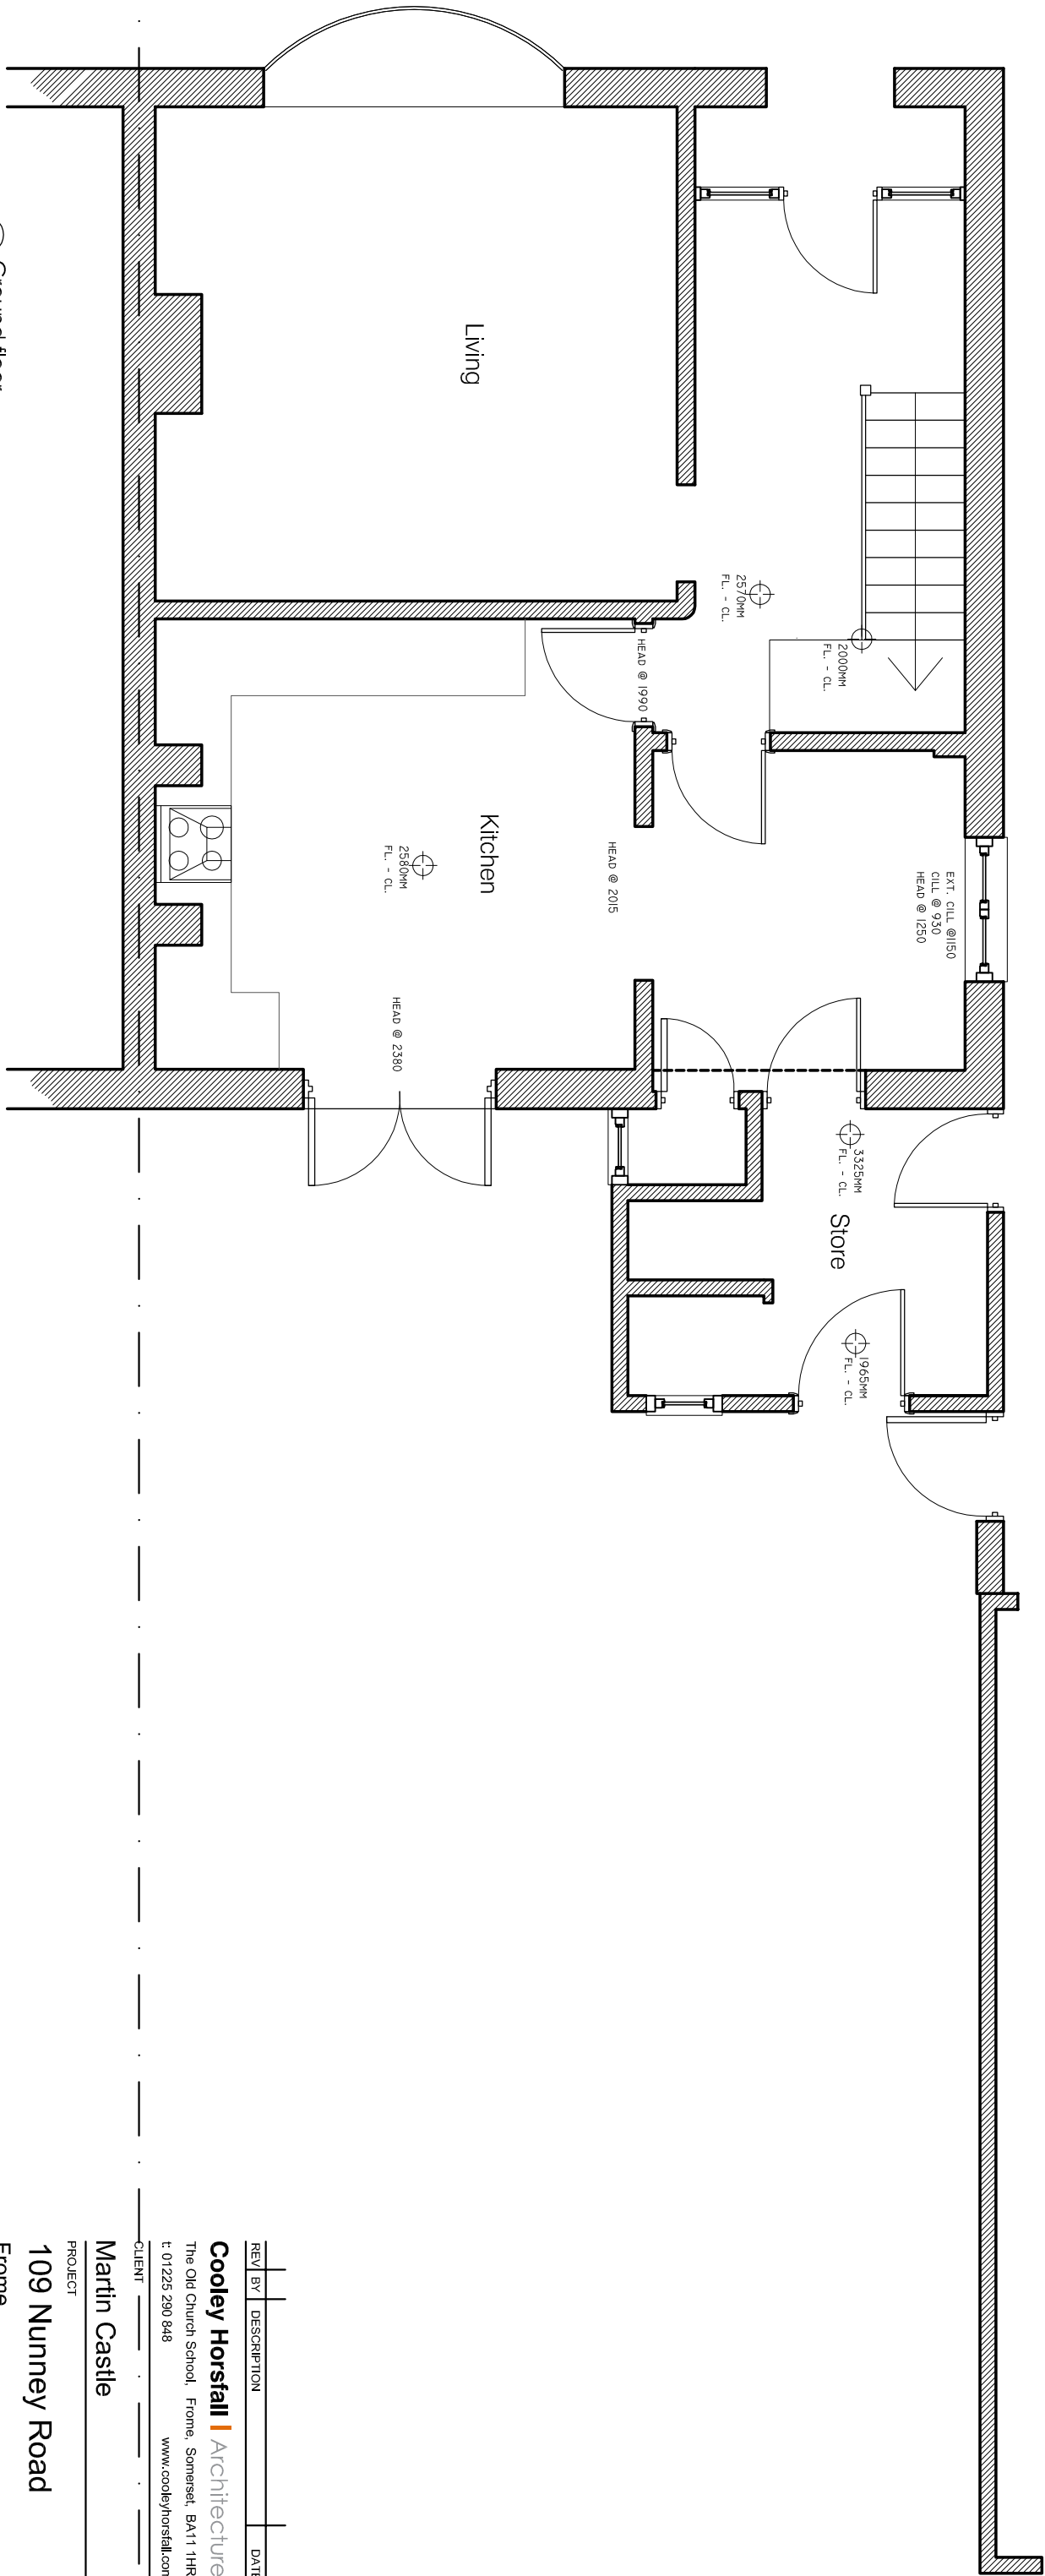

REV/	BY	DESCRIPTION	DATE
------	----	-------------	------

Cooley Horstall | Architecture
The Old Church School, Frome, Somerset, BA11 1HR
t: 01225 290 848
www.cooleyhorstall.com

CLIENT
Martin Castle

PROJECT
109 Nunney Road

Frome

DRAWING TITLE

Ground Floor-plan - As Existing

DRAWN BY	DATE	CHECKED
SB	May 2017	AH
SCALE	SIZE	STATUS
1:50	A3	Planning

DRAWING NO	REV
0074	002

