



General Notes:


1. Copyright of this drawing remains the sole property of Cooley Horstall Architecture unless otherwise assigned in writing.
2. Drawing to be used for Planning Purposes only.

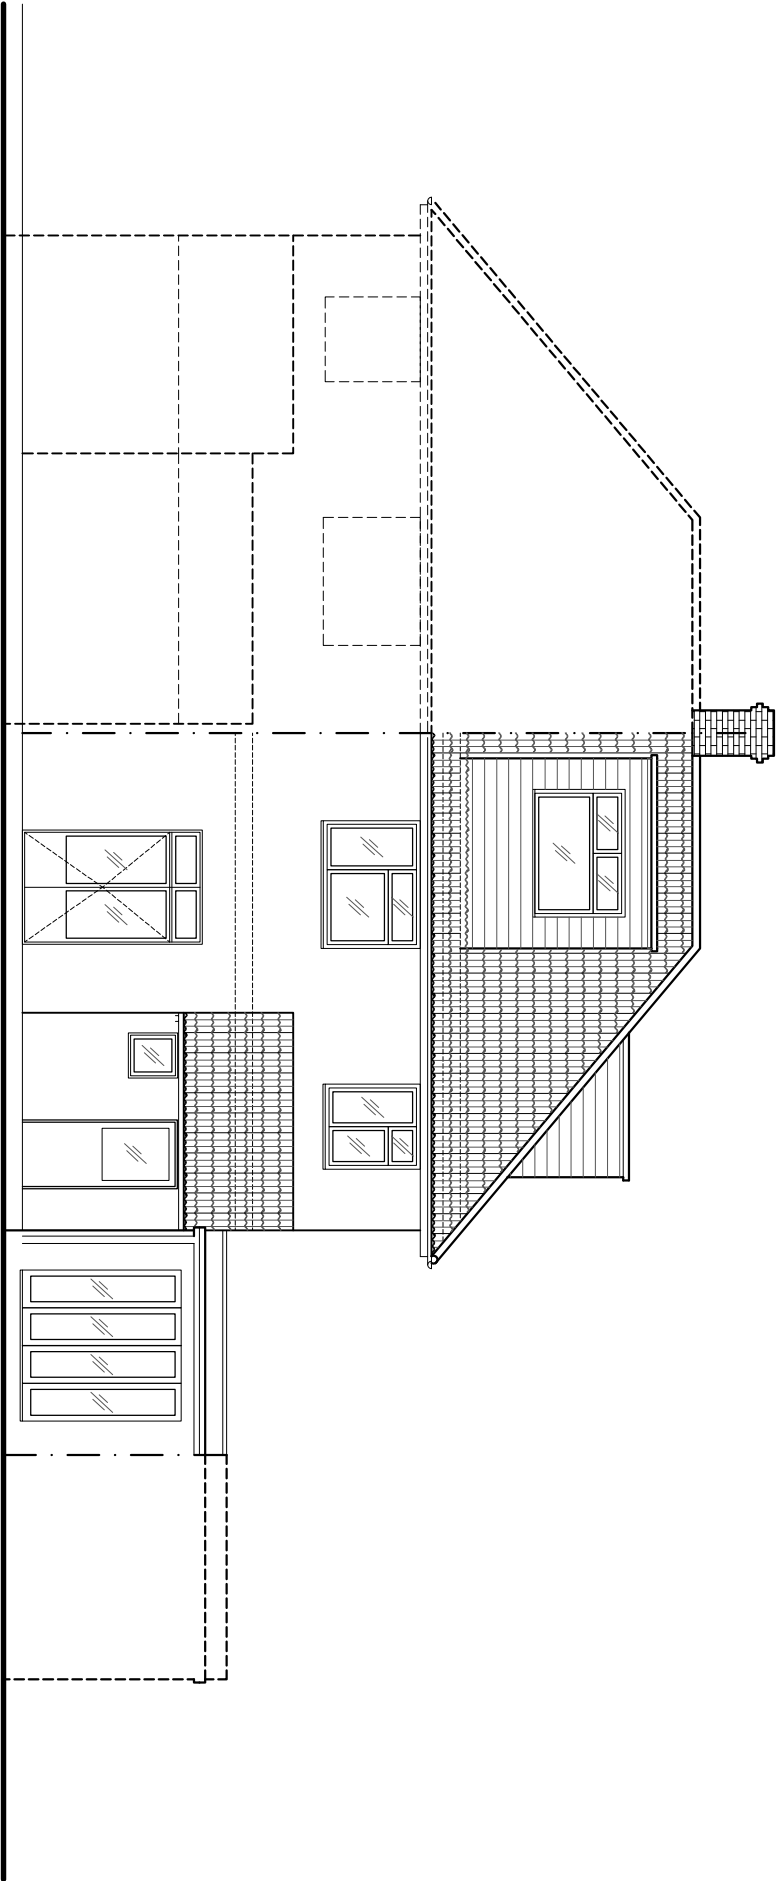

1 South

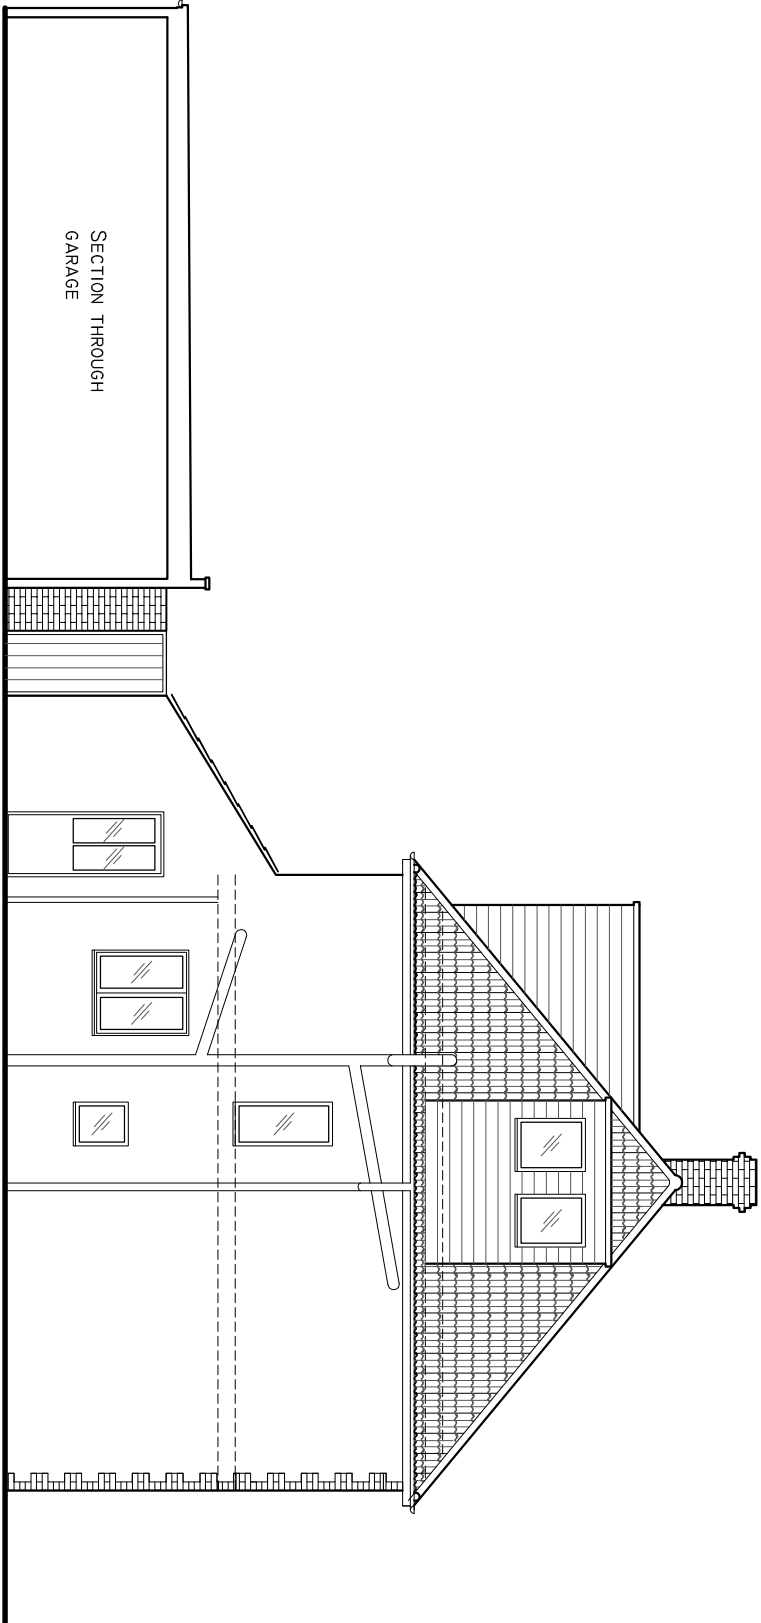

2 East

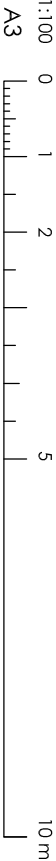

A3

REV	BY	DESCRIPTION	DATE
-----	----	-------------	------

Cooley Horstall | Architecture

The Old Church School, Frome, Somerset, BA11 1HR
t: 01225 290 848
www.cooleyhorstall.com

CLIENT

Martin Castle

PROJECT

109 Nunney Road

Frome

DRAWING TITLE

Elevations - S&E - As Existing

DRAWN BY	DATE	CHECKED
SB	May 2017	AH
SCALE	SIZE	STATUS
1:100	A3	Planning
DRAWING No	REV	
0074	004	-