




General Notes:

1. Copyright of this drawing remains the sole property of Cooley Horstall Architecture unless otherwise assigned in writing.
2. Drawing to be used for Planning Purposes only.

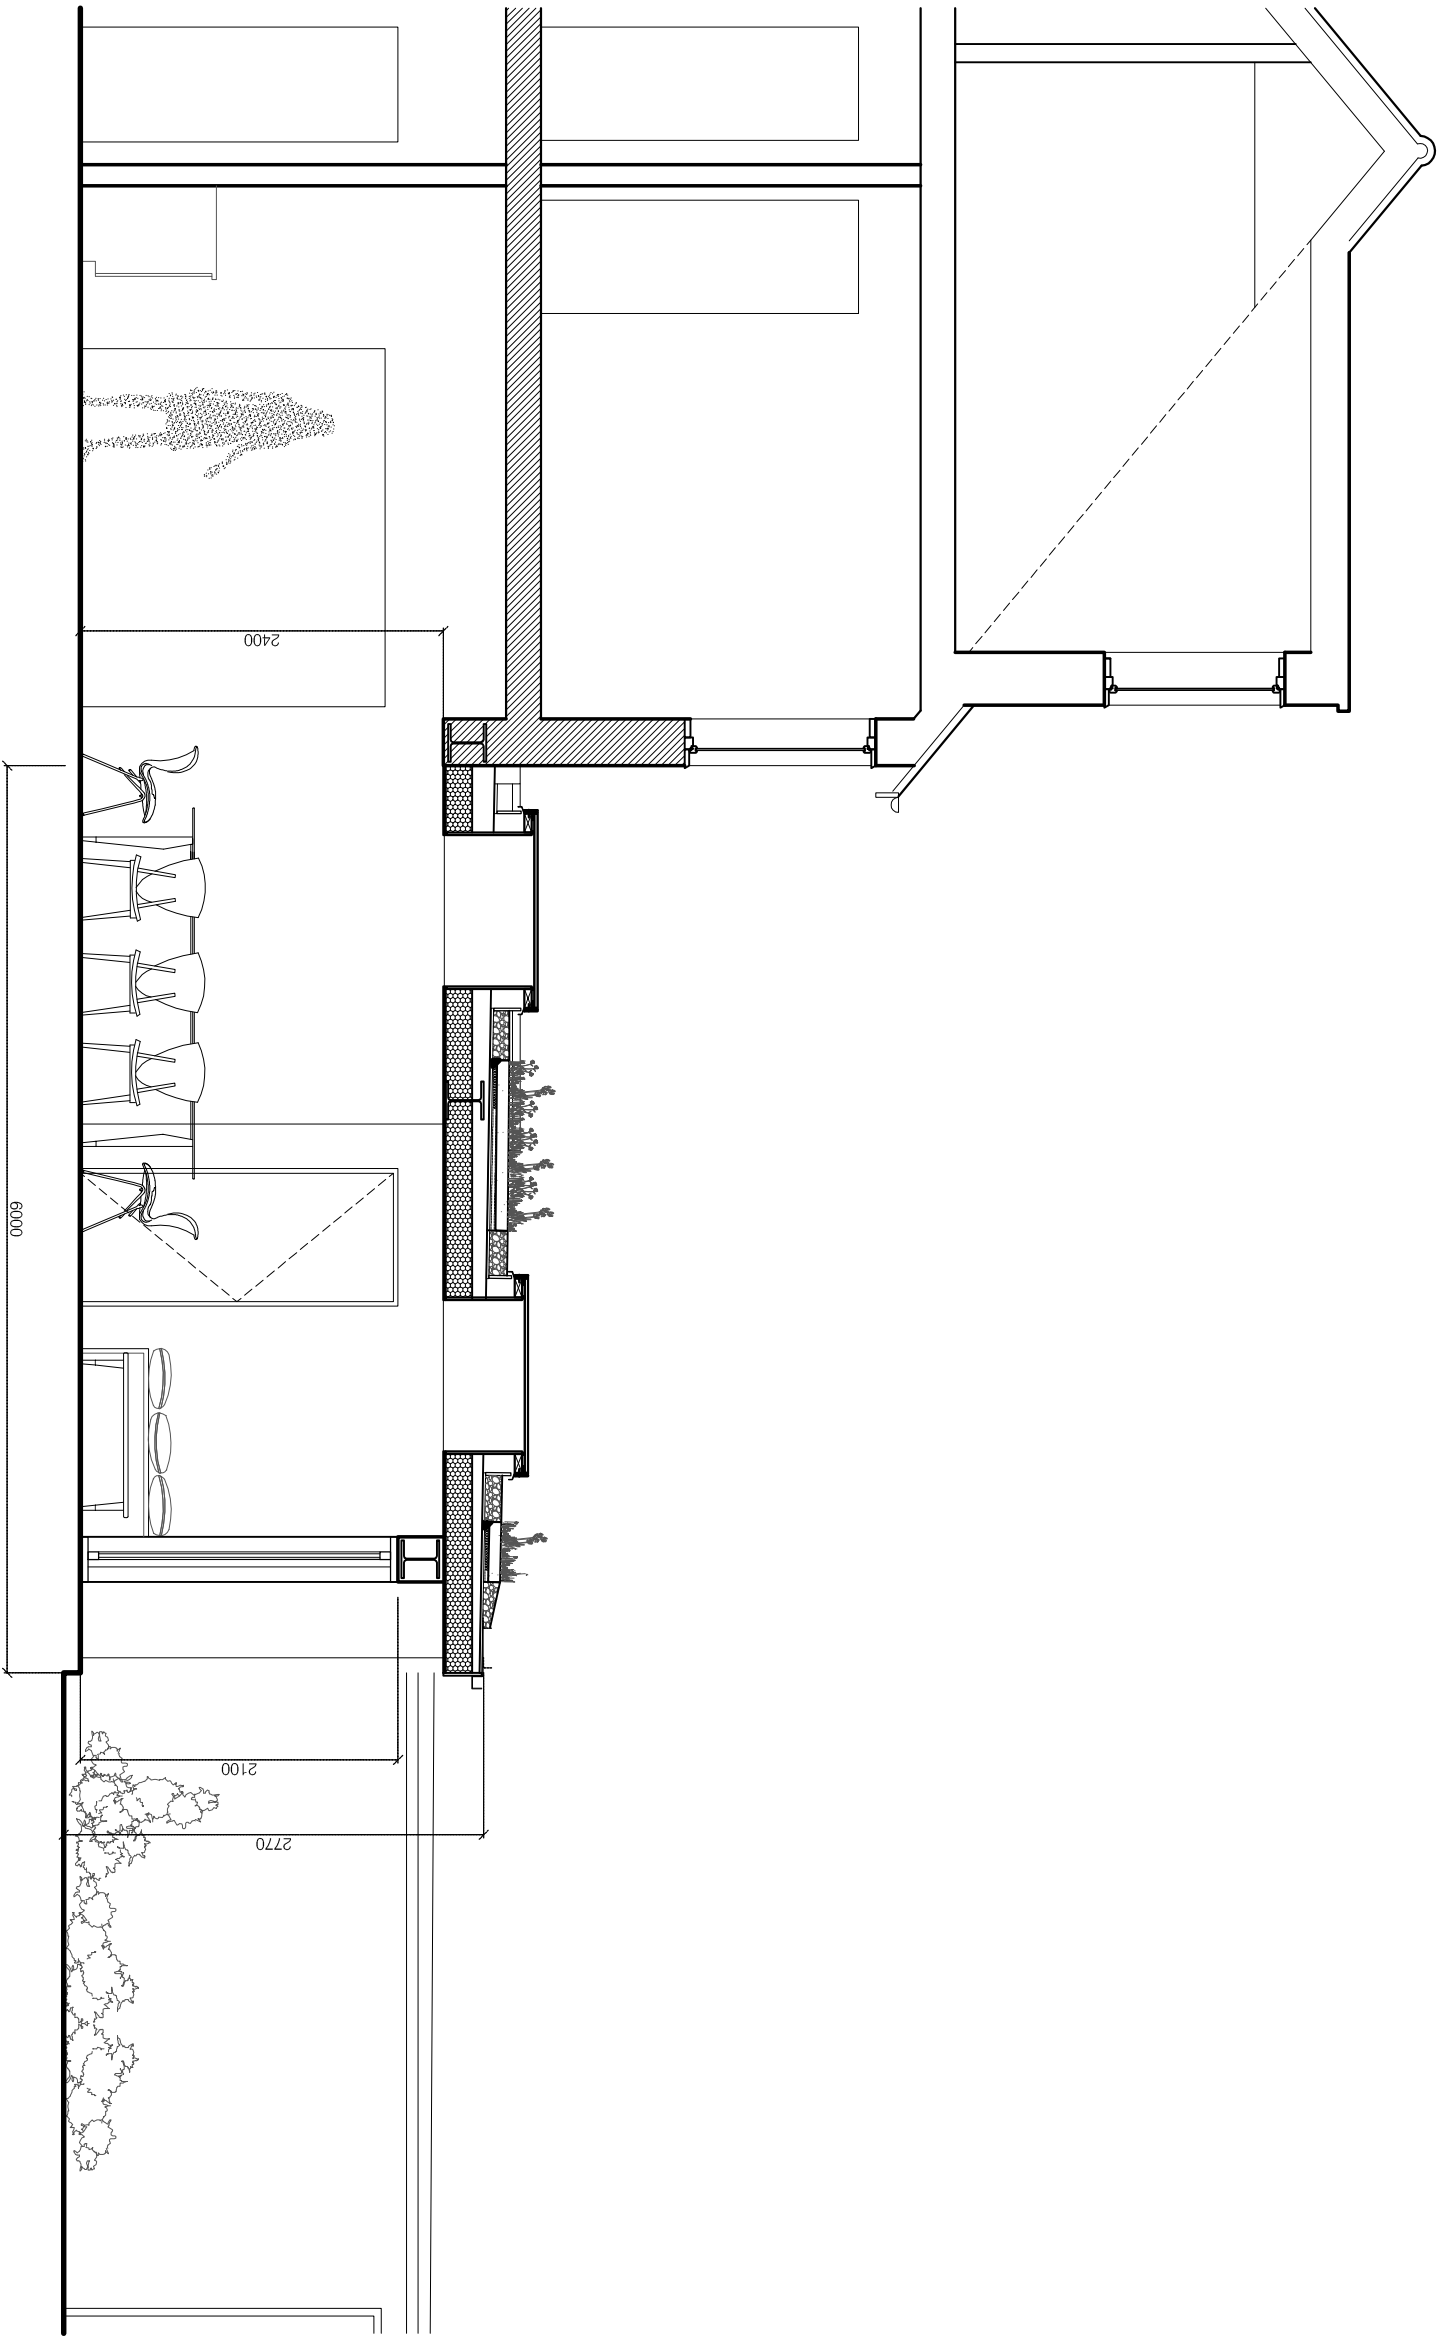

1 Long Section

| | | | |
|--|----------|-------------|------|
| REV | BY | DESCRIPTION | DATE |
| | | | |
| Cooley Horstall Architecture | | | |
| The Old Church School, Frome, Somerset, BA11 1HR | | | |
| t: 020 3239 3854 www.cooleyhorstall.com | | | |
| CLIENT | | | |
| Martin Castle | | | |
| PROJECT | | | |
| 109 Nunney Road | | | |
| Frome | | | |
| DRAWING TITLE | | | |
| Long Section - Proposed | | | |
| DRAWN BY | DATE | CHECKED | |
| SB | May 2017 | AH | |
| SCALE | SIZE | STATUS | |
| 1:50 | A3 | Planning | |
| DRAWING No | REV | | |
| 0074 | 300 | - | |