



General Notes:

1. Copyright of this drawing remains the sole property of Cooley Horstall Architecture unless otherwise assigned in writing.
2. Drawing to be used for Planning Purposes only.

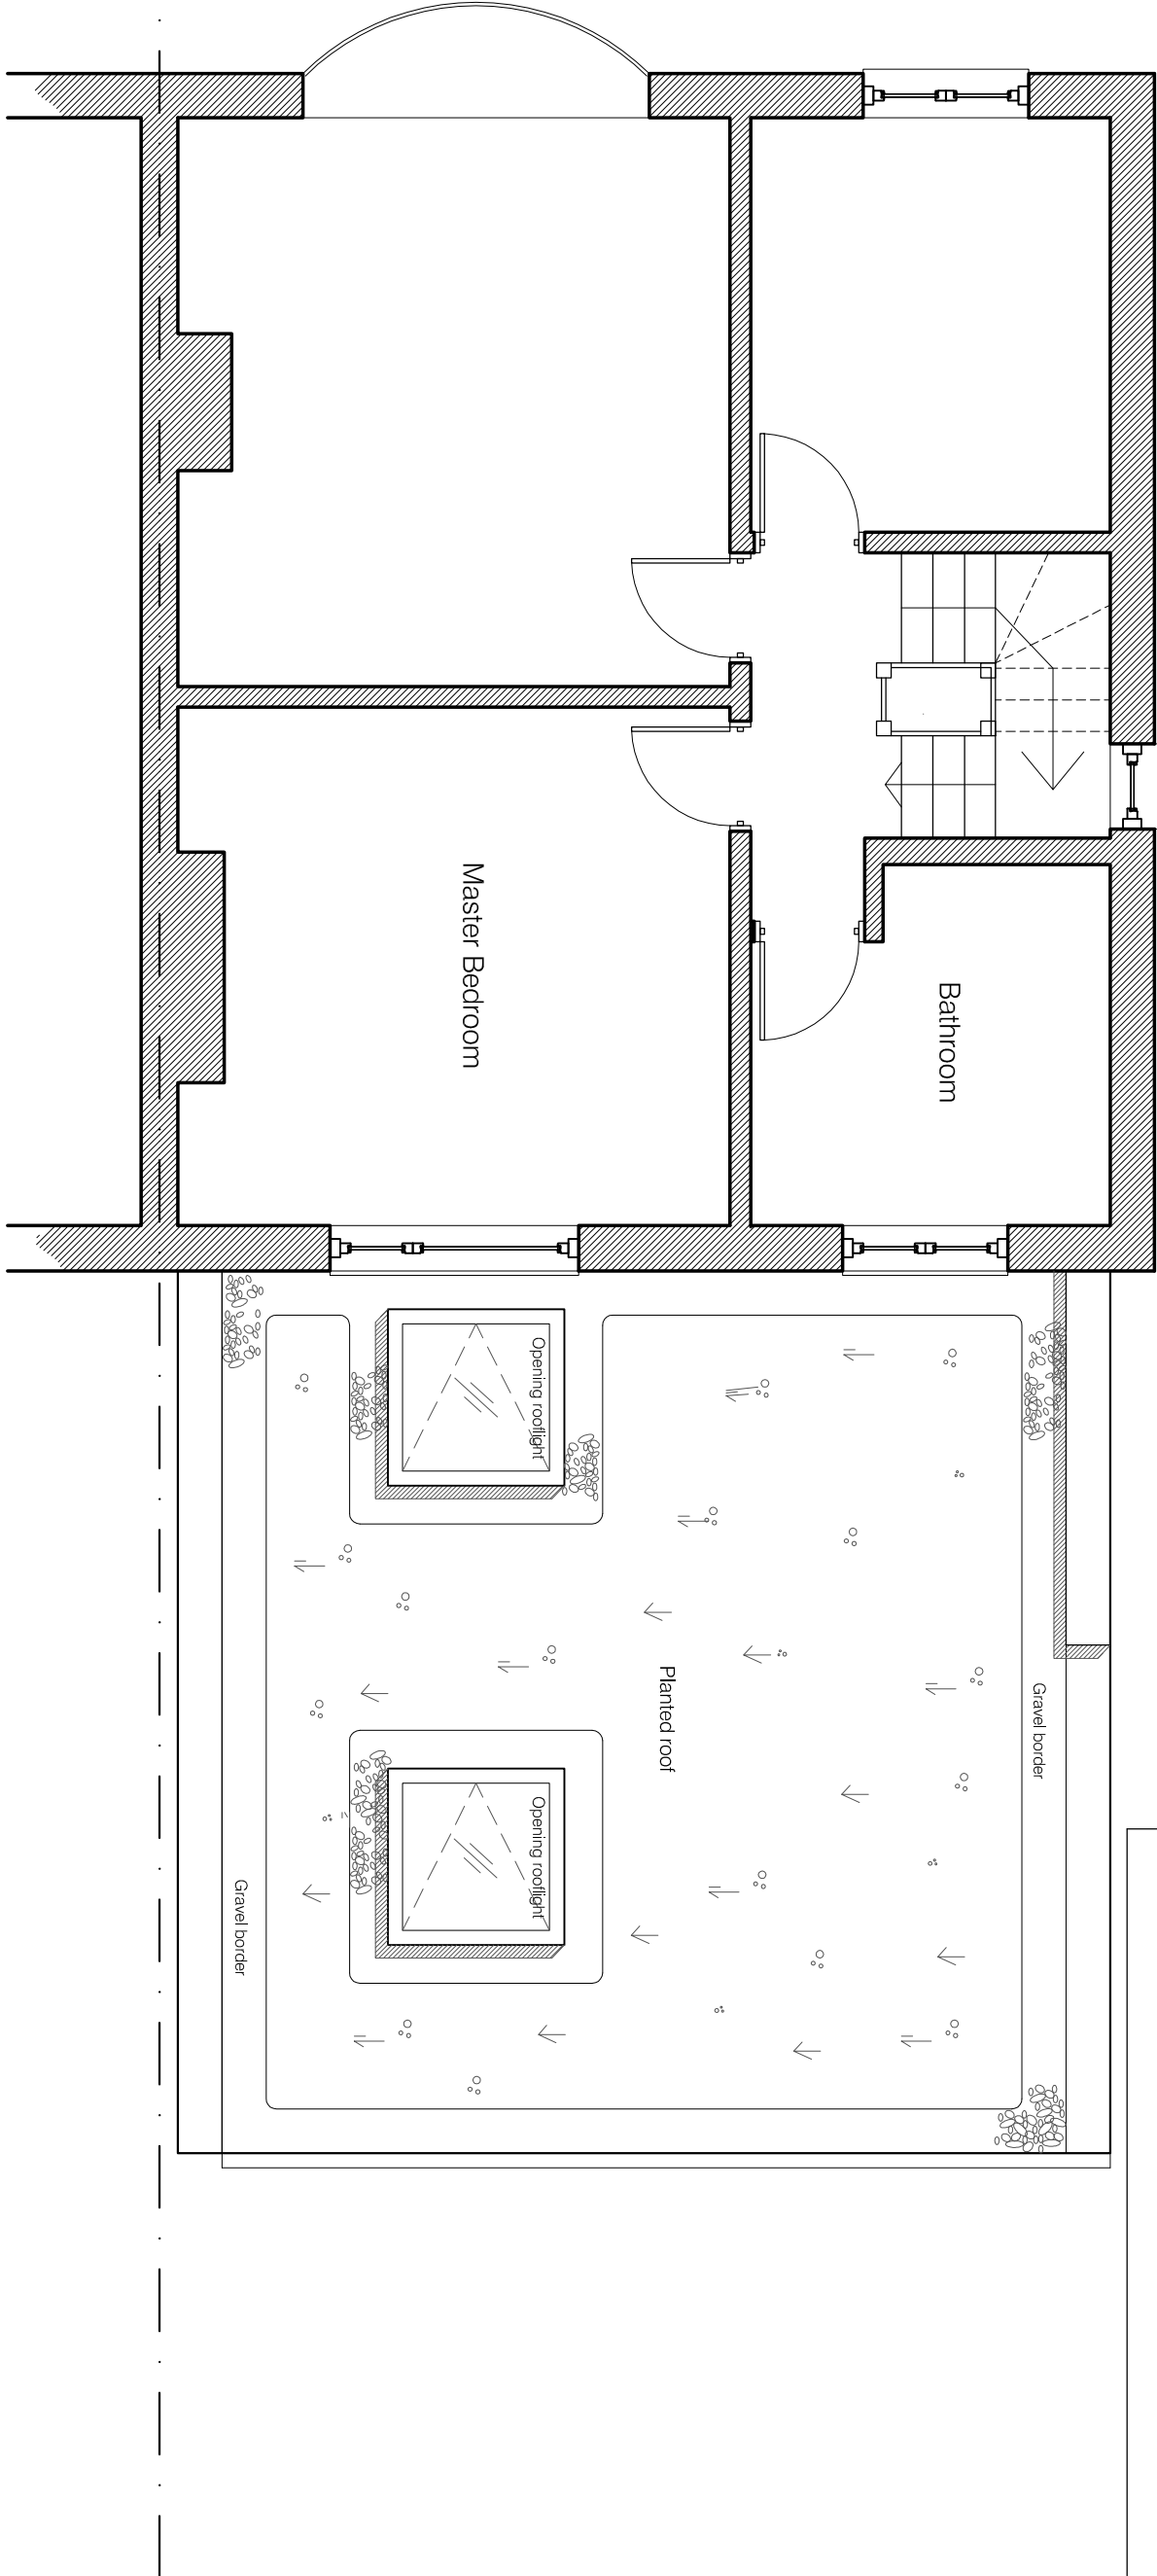

1 First floor

1:50 0 1 2 3 5 m

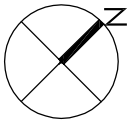

REV	BY	DESCRIPTION	DATE

Cooley Horstall | Architecture
The Old Church School, Frome, Somerset, BA11 1HR
t: 020 3239 3854
www.cooleyhorstall.com

CLIENT

Martin Castle

PROJECT

109 Nunney Road

Frome

DRAWING TITLE

First Floor- Plan - Proposed

DRAWN BY	DATE	CHECKED
SB	May 2017	AH
SCALE	SIZE	STATUS
1:50	A3	Planning

DRAWING No	REV
0074	101
	-