



THIS IS NOT A BUILDING CONTROL DRAWING:
ALL DETAILS TBC BY BUILDING INSPECTOR UNDER
BUILDING NOTICE
If further drawings are required, please contact Cooley
Horstall Architecture

2 East

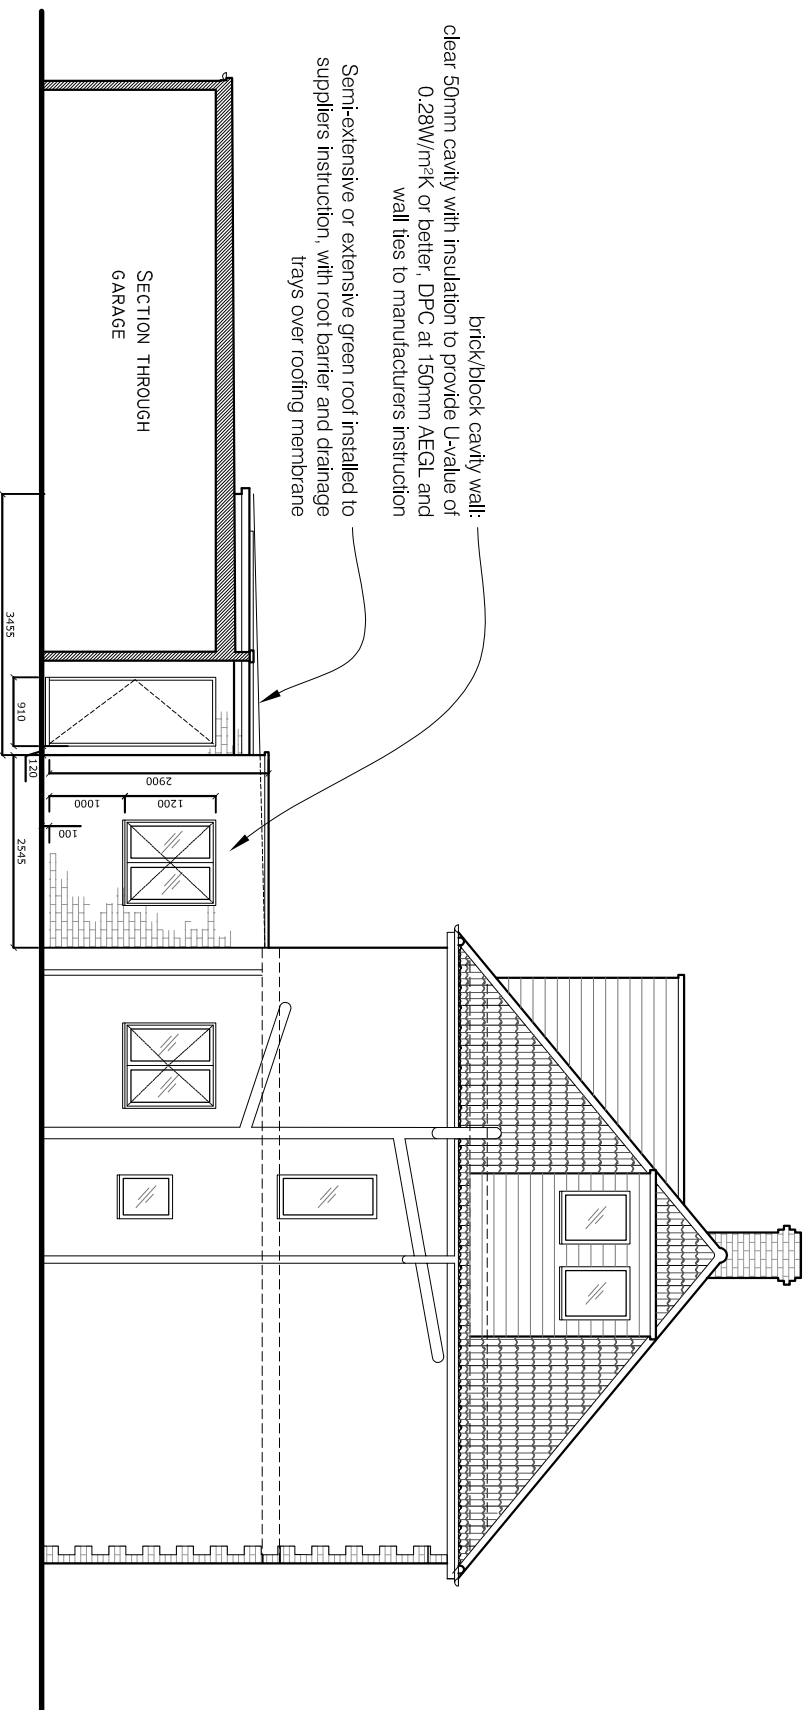

1 South

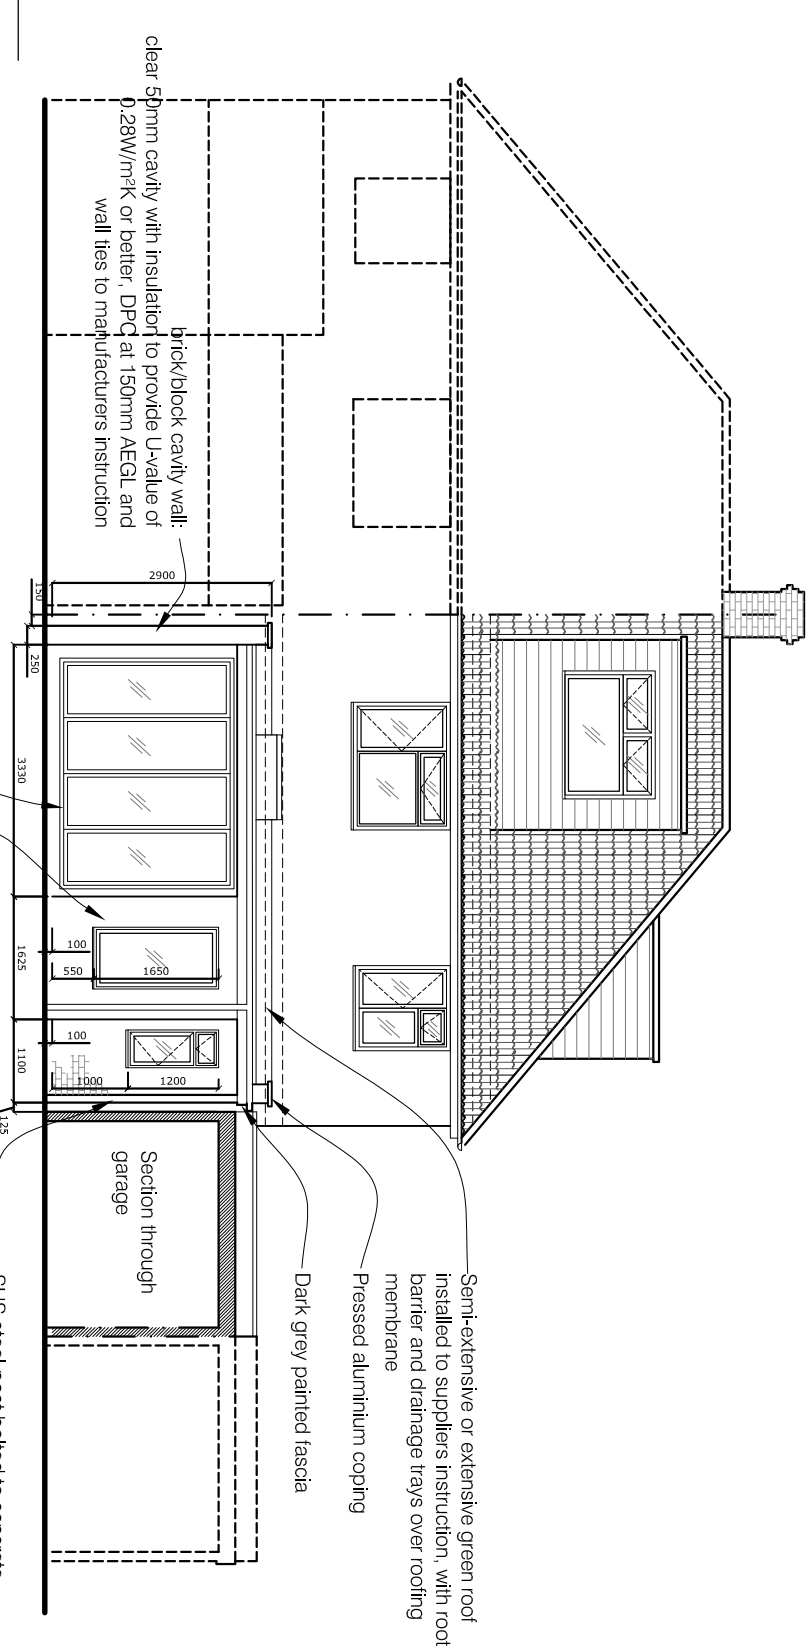

General Notes:

1. Copyright of this drawing remains the sole property of Cooley Horsfall Architecture unless otherwise assigned in writing.

2. Drawing to be used for Planning Purposes only.

A	AH	Indicative information added	13.6.17
REV	BY	DESCRIPTION	DATE

Coolley Horstall | Architecture

The Old Church School, Frame, Somerset, BA11 1HR
t: 020 3239 3654 www.coolleyhorfall.com

CLIENT

Martin Castle

PROJECT

109 Nunney Road

Frome

DRAWING TITLE

Elevations - S&E - Proposed

DRAWN BY	DATE	CHECKED
SB	May 2017	AH
SCALE	SIZE	STATUS
1:100	A3	Planning

DRAWING No 0074 200

REV A

www.cooleyhorstall.com

www.cooleyhorstall.com