


General Notes:

1. Copyright of this drawing remains the sole property of Cooley Horstall Architecture unless otherwise assigned in writing.
2. Drawing to be used for Planning Purposes only.

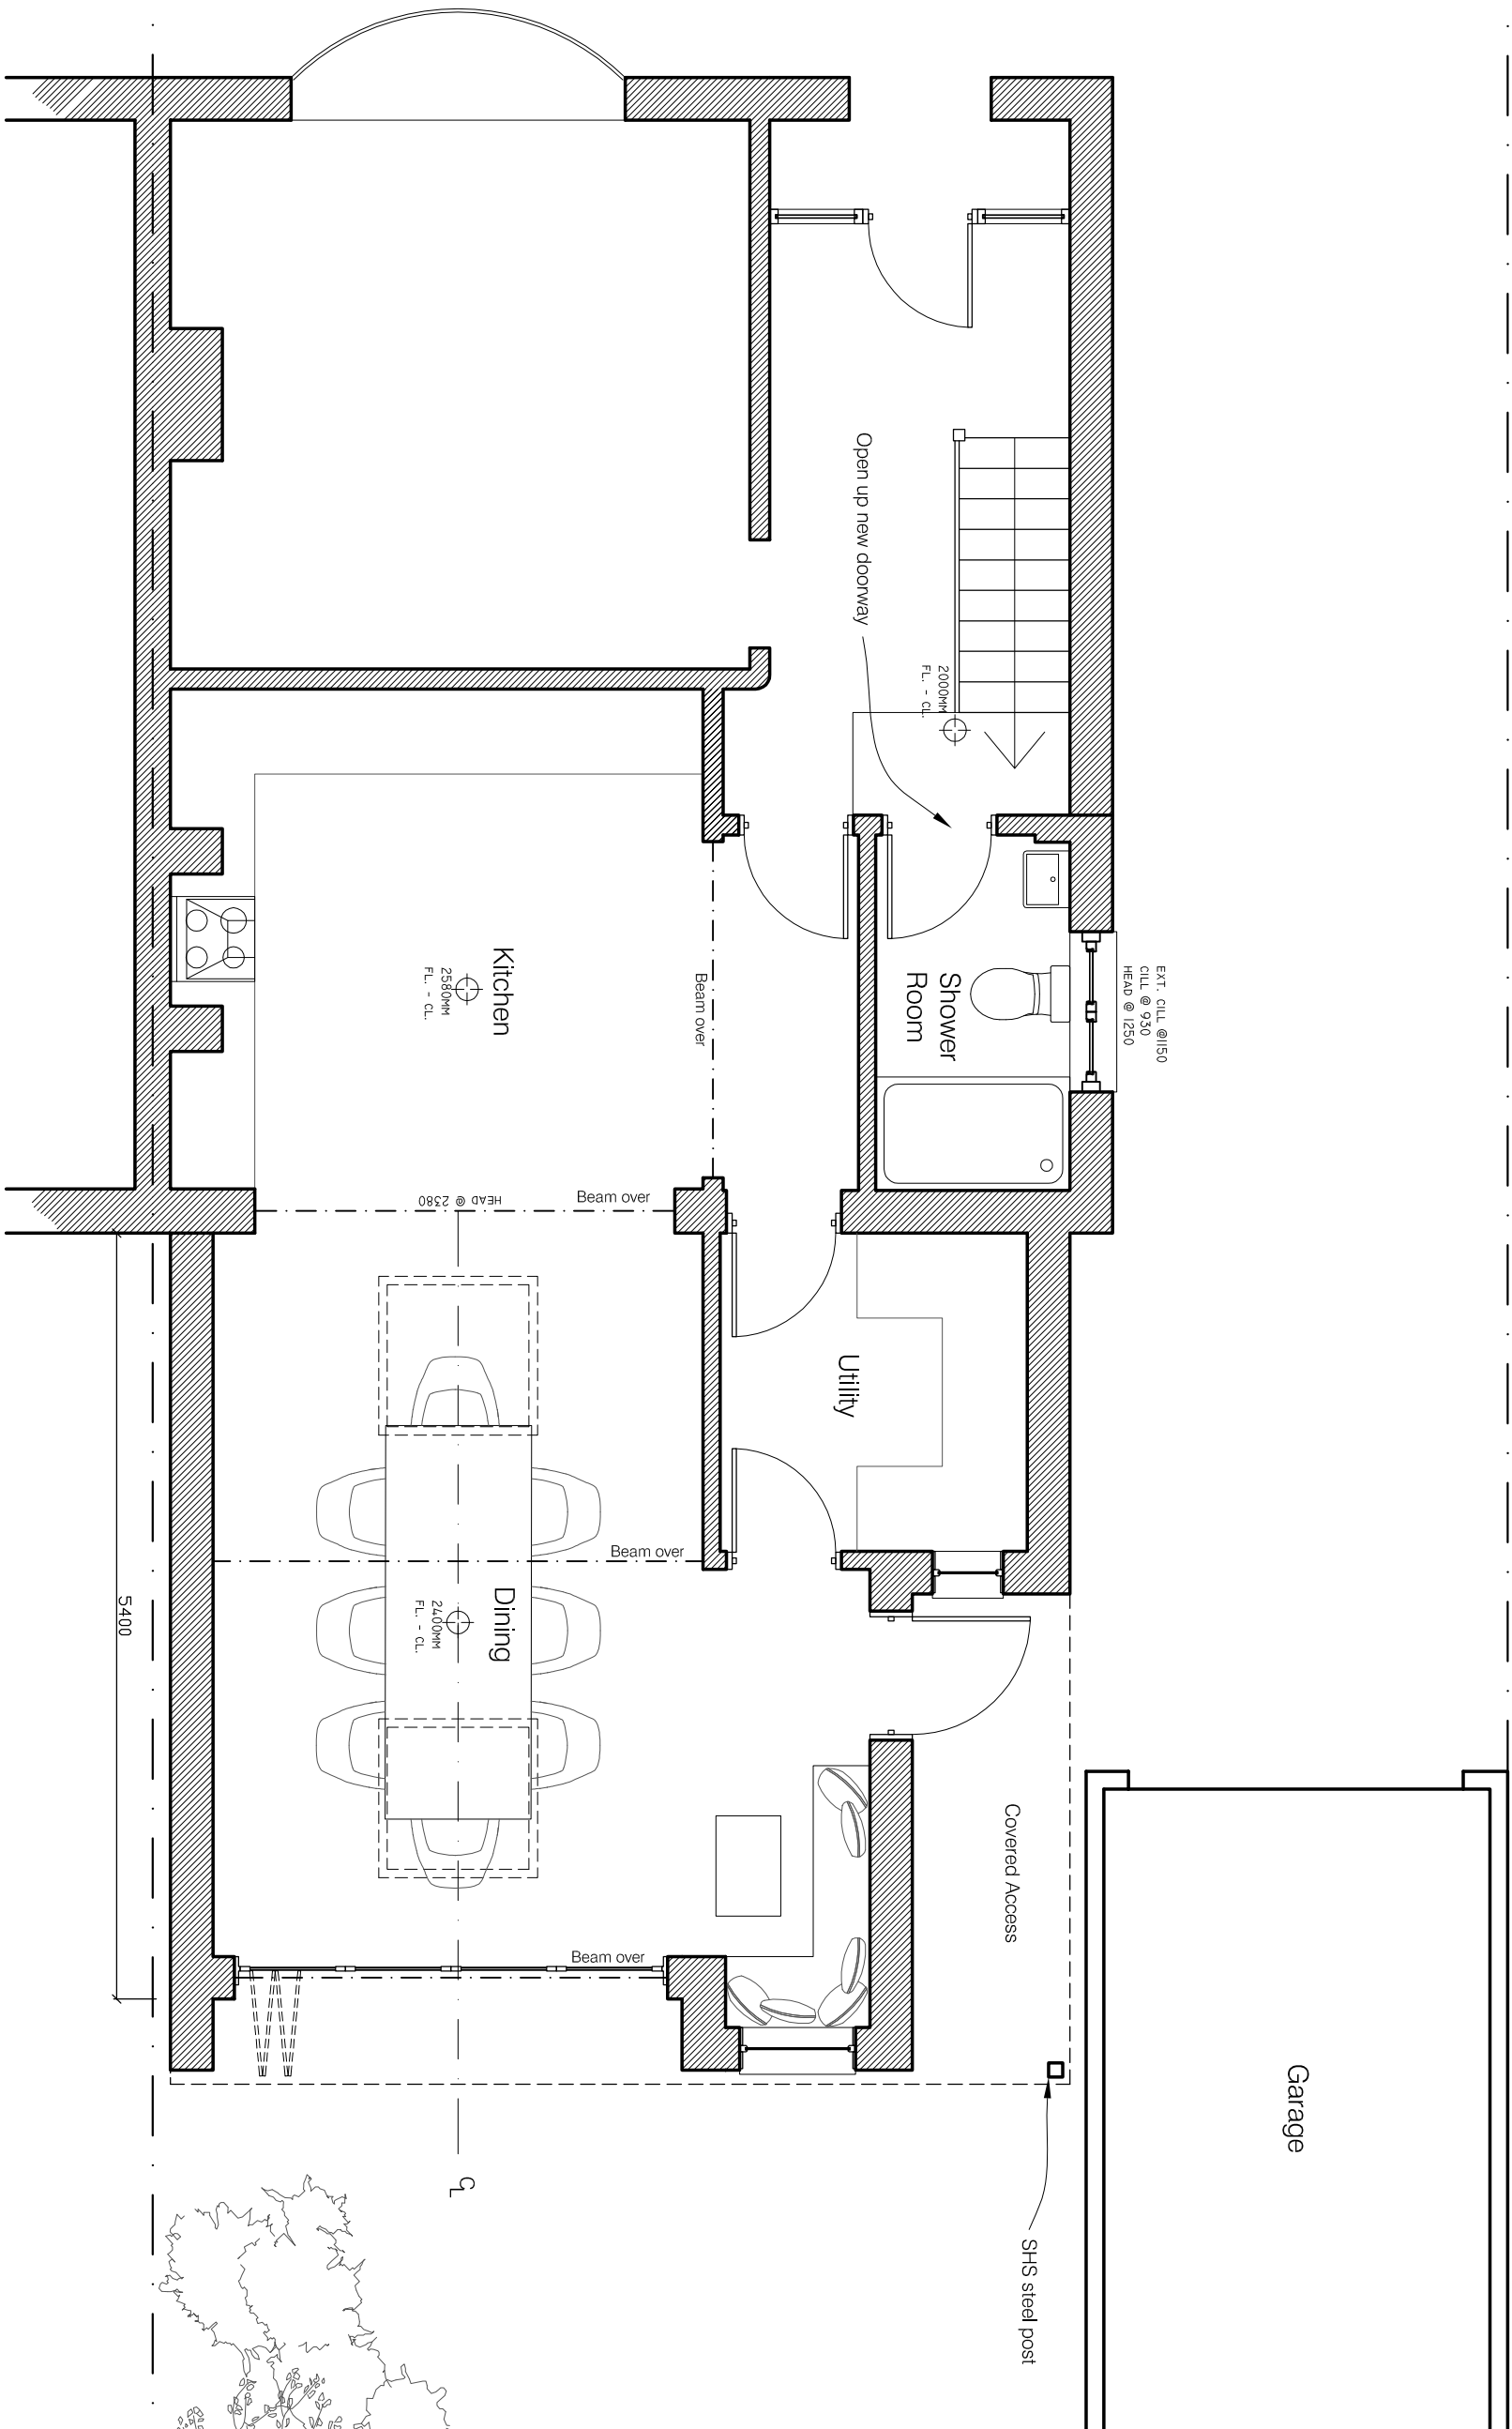

REV	BY	DESCRIPTION	DATE

Cooley Horstall | Architecture
The Old Church School, Frome, Somerset, BA11 1HR
T: 020 3239 3654
www.cooleyhorstall.com

CLIENT

Martin Castle

PROJECT

109 Nunney Road

Frome

DRAWING TITLE

Ground Floor-plan - Proposed

DRAWN BY	DATE	CHECKED
SB	May 2017	AH
SCALE	SIZE	STATUS
1:50	A3	Planning

DRAWING NO	REV
0074	-