


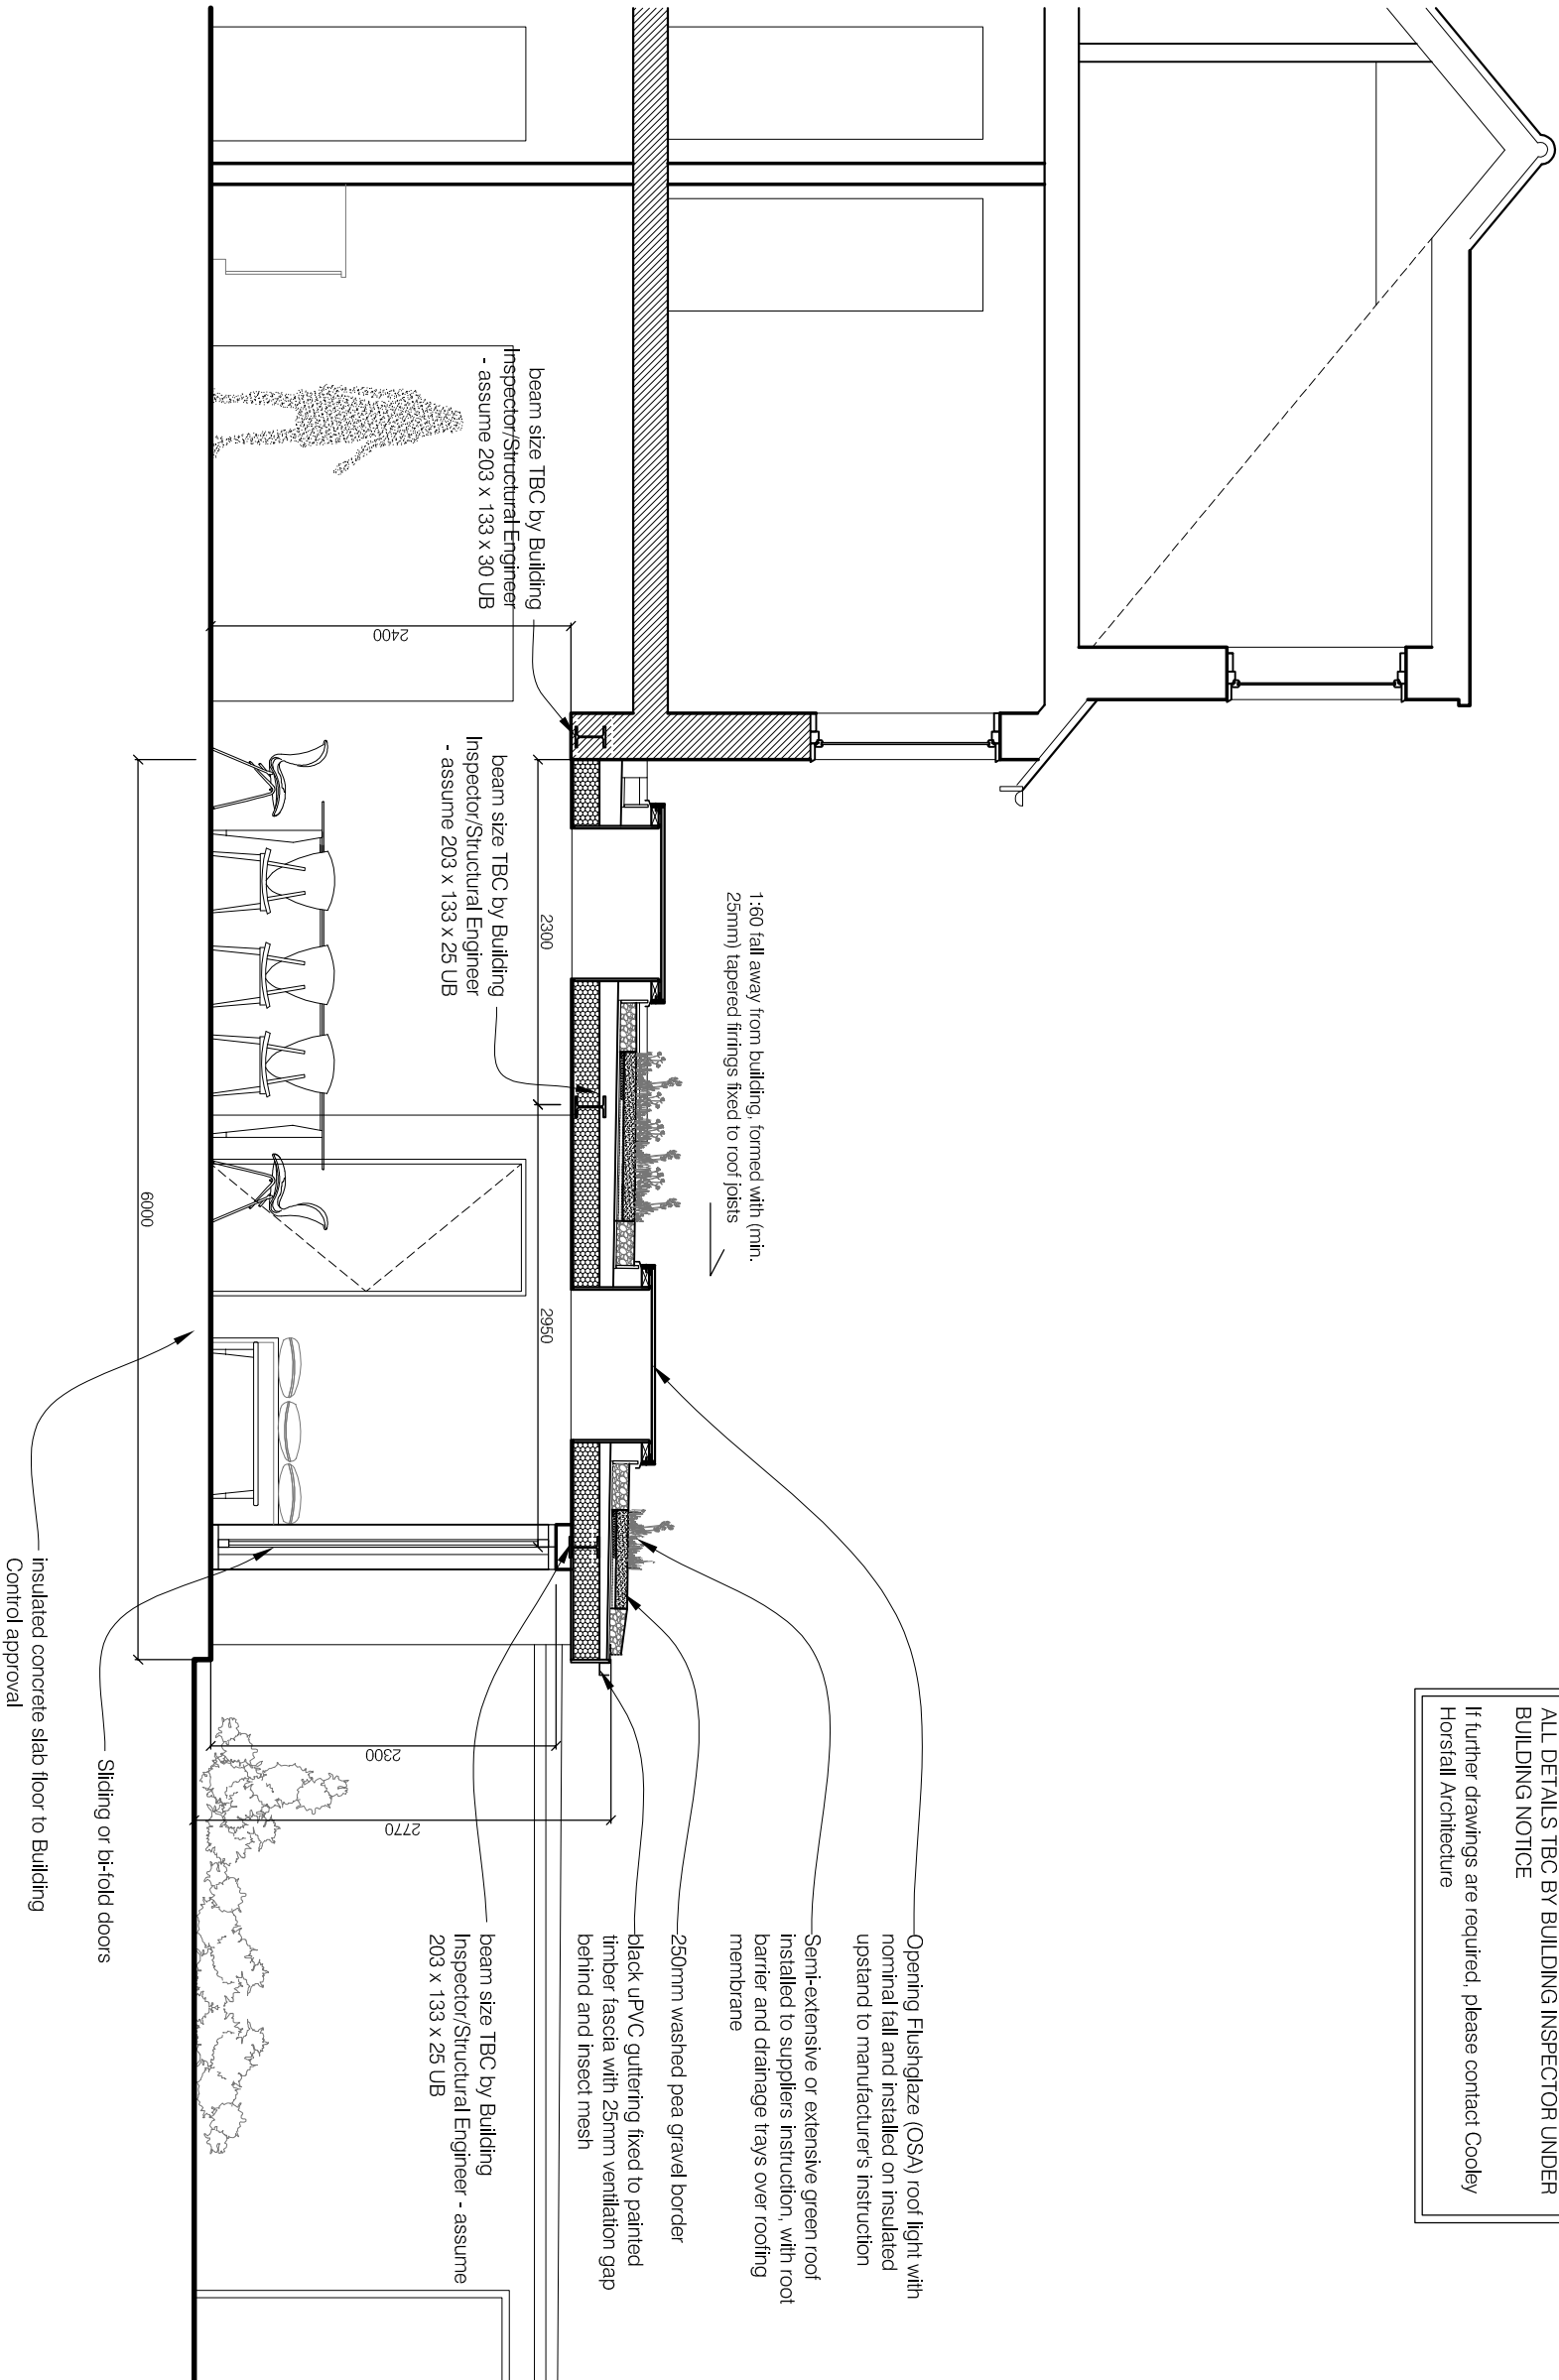

**THIS IS NOT A BUILDING CONTROL DRAWING:**  
ALL DETAILS TBC BY BUILDING INSPECTOR UNDER  
BUILDING NOTICE  
If further drawings are required, please contact Cooley  
Horstall Architecture

- General Notes:**
1. Copyright of this drawing remains the sole property of Cooley Horstall Architecture unless otherwise assigned in writing.
  2. Drawing to be used for Planning Purposes only.



A	AH	Indicative information added	13.6.17
REV	BY	DESCRIPTION	DATE
<b>Cooley Horstall</b>   Architecture			
The Old Church School, Frome, Somerset, BA11 1HR			
t: 020 3239 3654      www.cooleyhorstall.com			

CLIENT  
**Martin Castle**

PROJECT  
**109 Nunney Road**

**Frome**

DRAWING TITLE

## Long Section - Proposed

DRAWN BY	DATE	CHECKED
SB	May 2017	AH
SCALE	SIZE	STATUS
1:50	A3	Planning

DRAWING No	REV
0074	300
	A

1 Long Section