


General Notes:

1. Copyright of this drawing remains the sole property of Cooley Horstall Architecture unless otherwise assigned in writing.
2. Drawing to be used for Planning Purposes only.

THIS IS NOT A BUILDING CONTROL DRAWING:

ALL DETAILS TBC BY BUILDING INSPECTOR UNDER BUILDING NOTICE

If further drawings are required, please contact Cooley Horstall Architecture

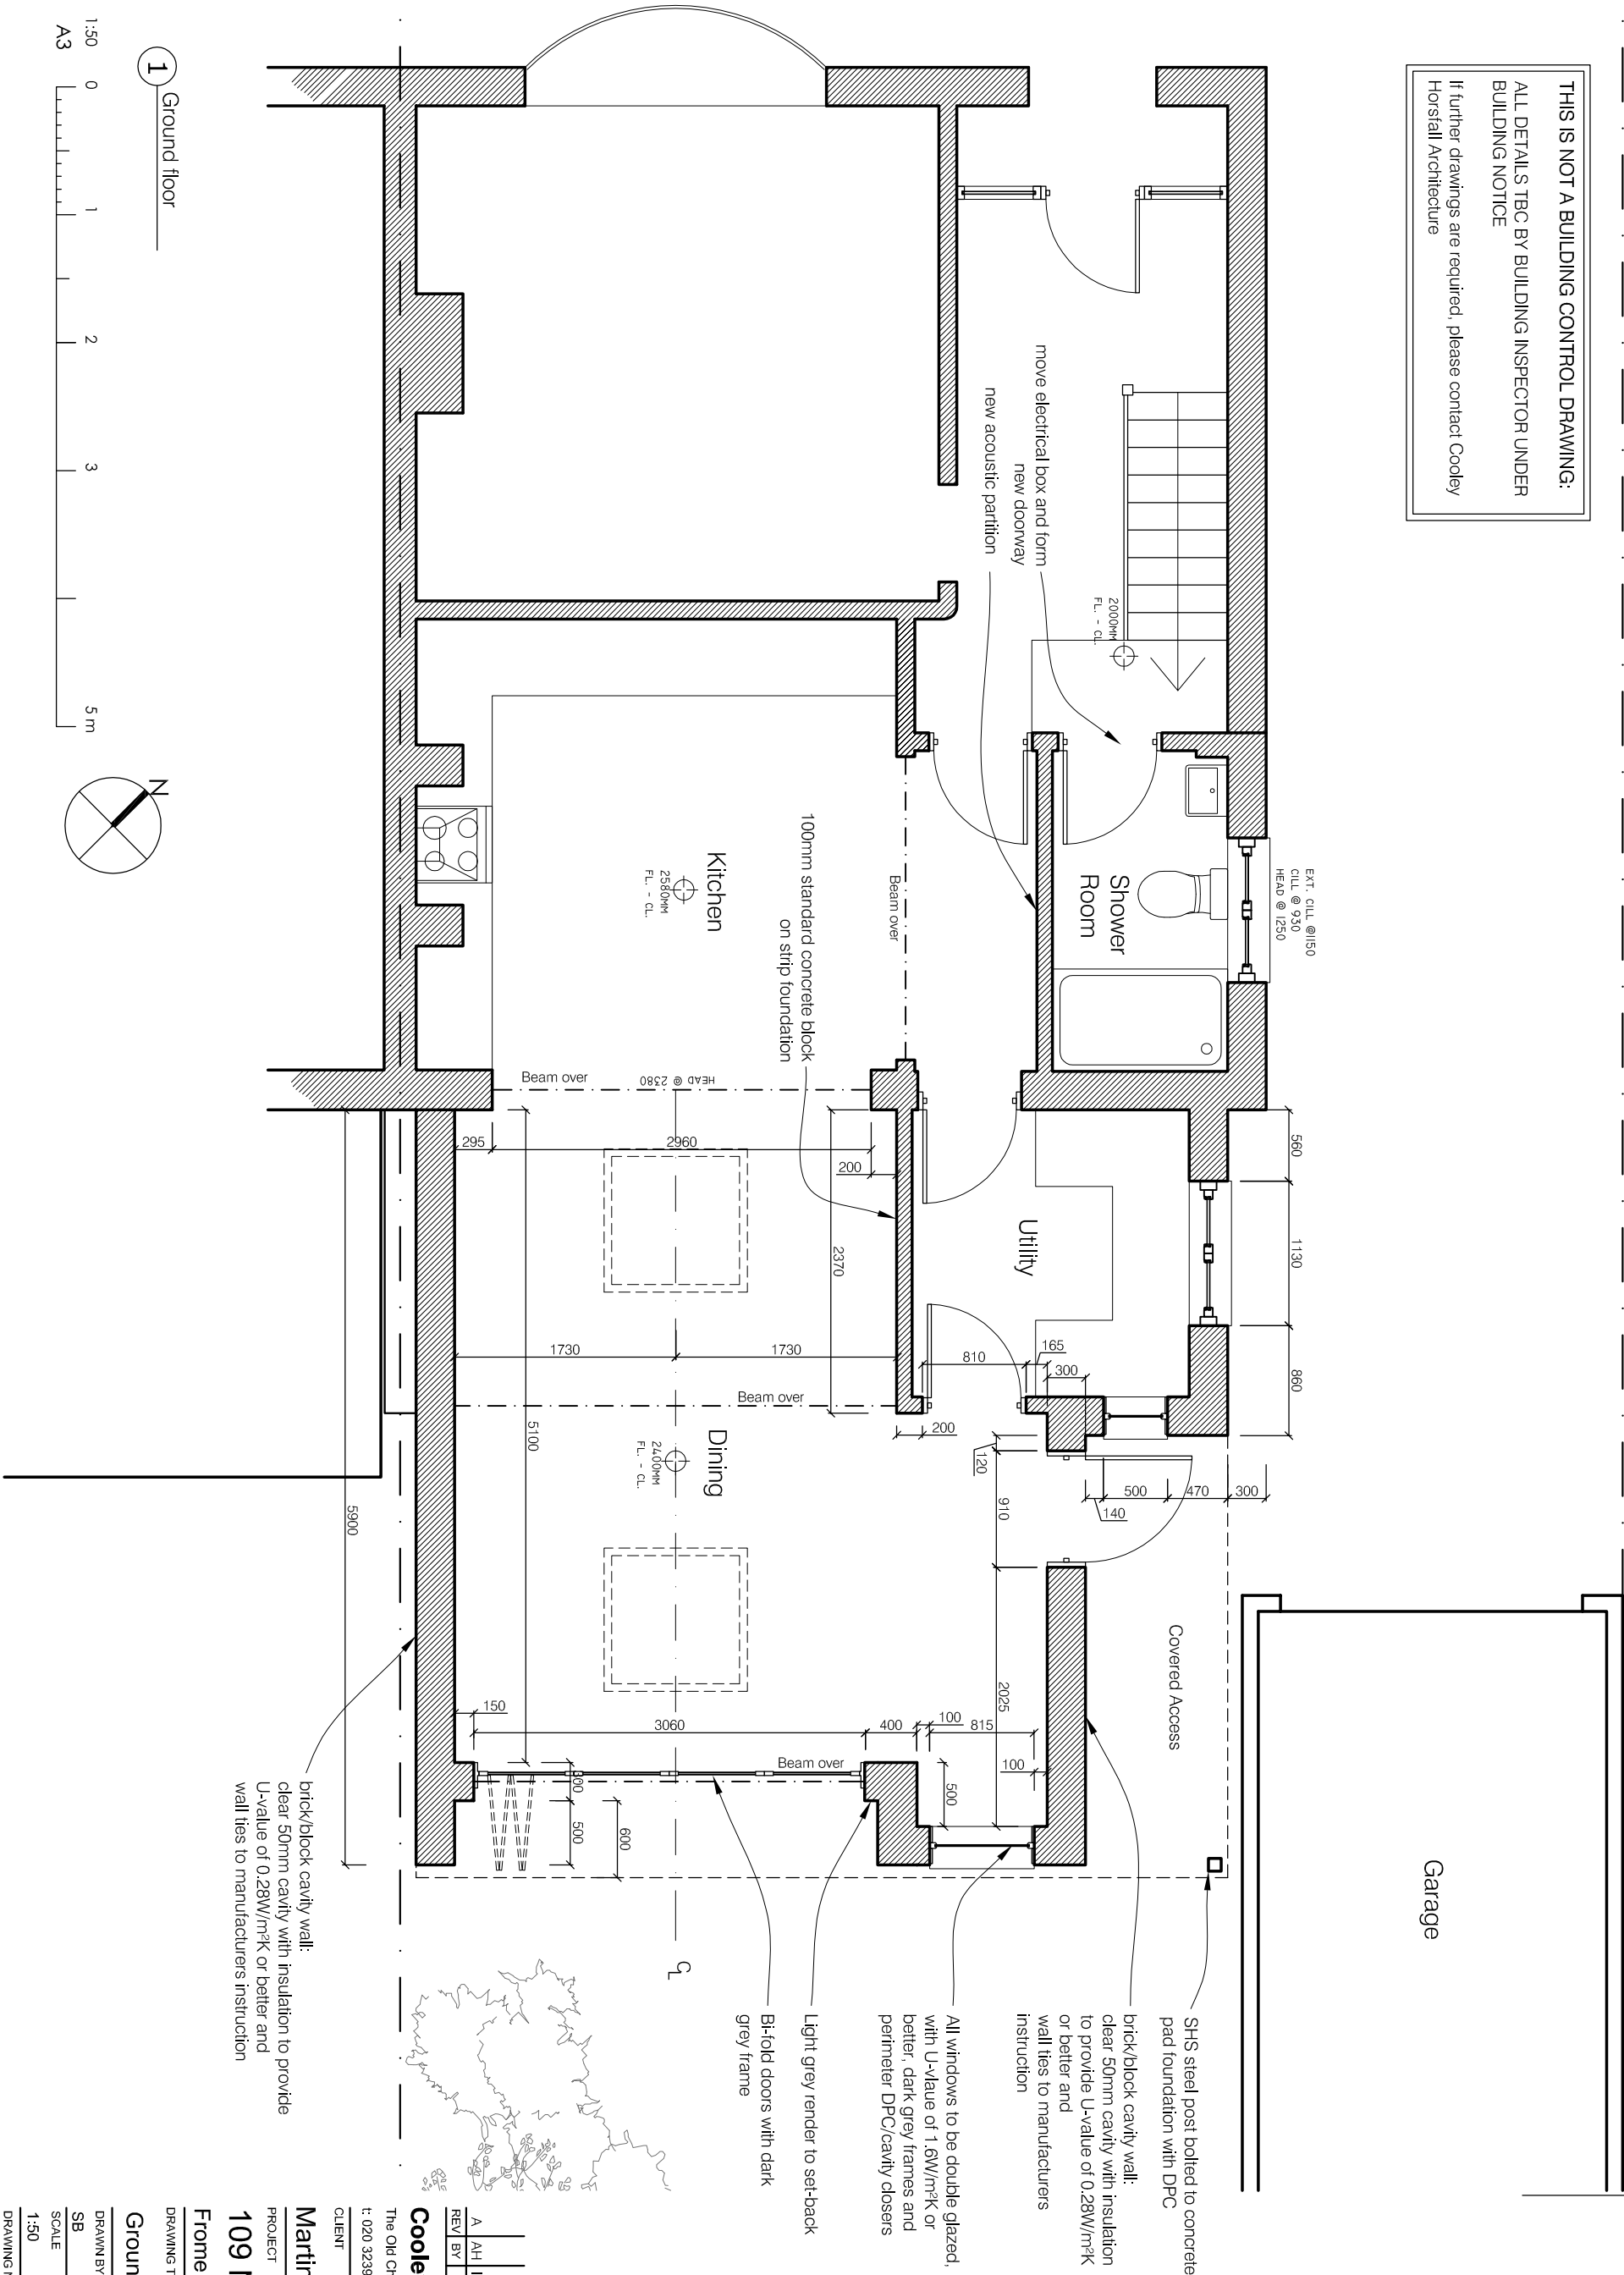

REV	BY	DESCRIPTION	DATE
A	AH	Indicative information added	13.6.17

Cooley Horstall | Architecture
The Old Church School, Frome, Somerset, BA11 1HR
t: 020 3238 3654
www.cooleyhorstall.com

CLIENT

Martin Castle

PROJECT

109 Nunney Road

Frome

DRAWING TITLE

Ground Floor-plan - Proposed

DRAWN BY	DATE	CHECKED
SB	May 2017	AH
SCALE	SIZE	STATUS
1:50	A3	Planning

DRAWING NO	REV
0074	A