


General Notes:

1. Copyright of this drawing remains the sole property of Cooley Horsfall Architecture unless otherwise assigned in writing.
2. Drawing to be used for Planning Purposes onl

THIS IS NOT A BUILDING CONTROL DRAWING:


ALL DETAILS TBC BY BUILDING INSPECTOR UNDER BUILDING NOTICE

If further drawings are required, please contact Cooley Horsfall Architecture

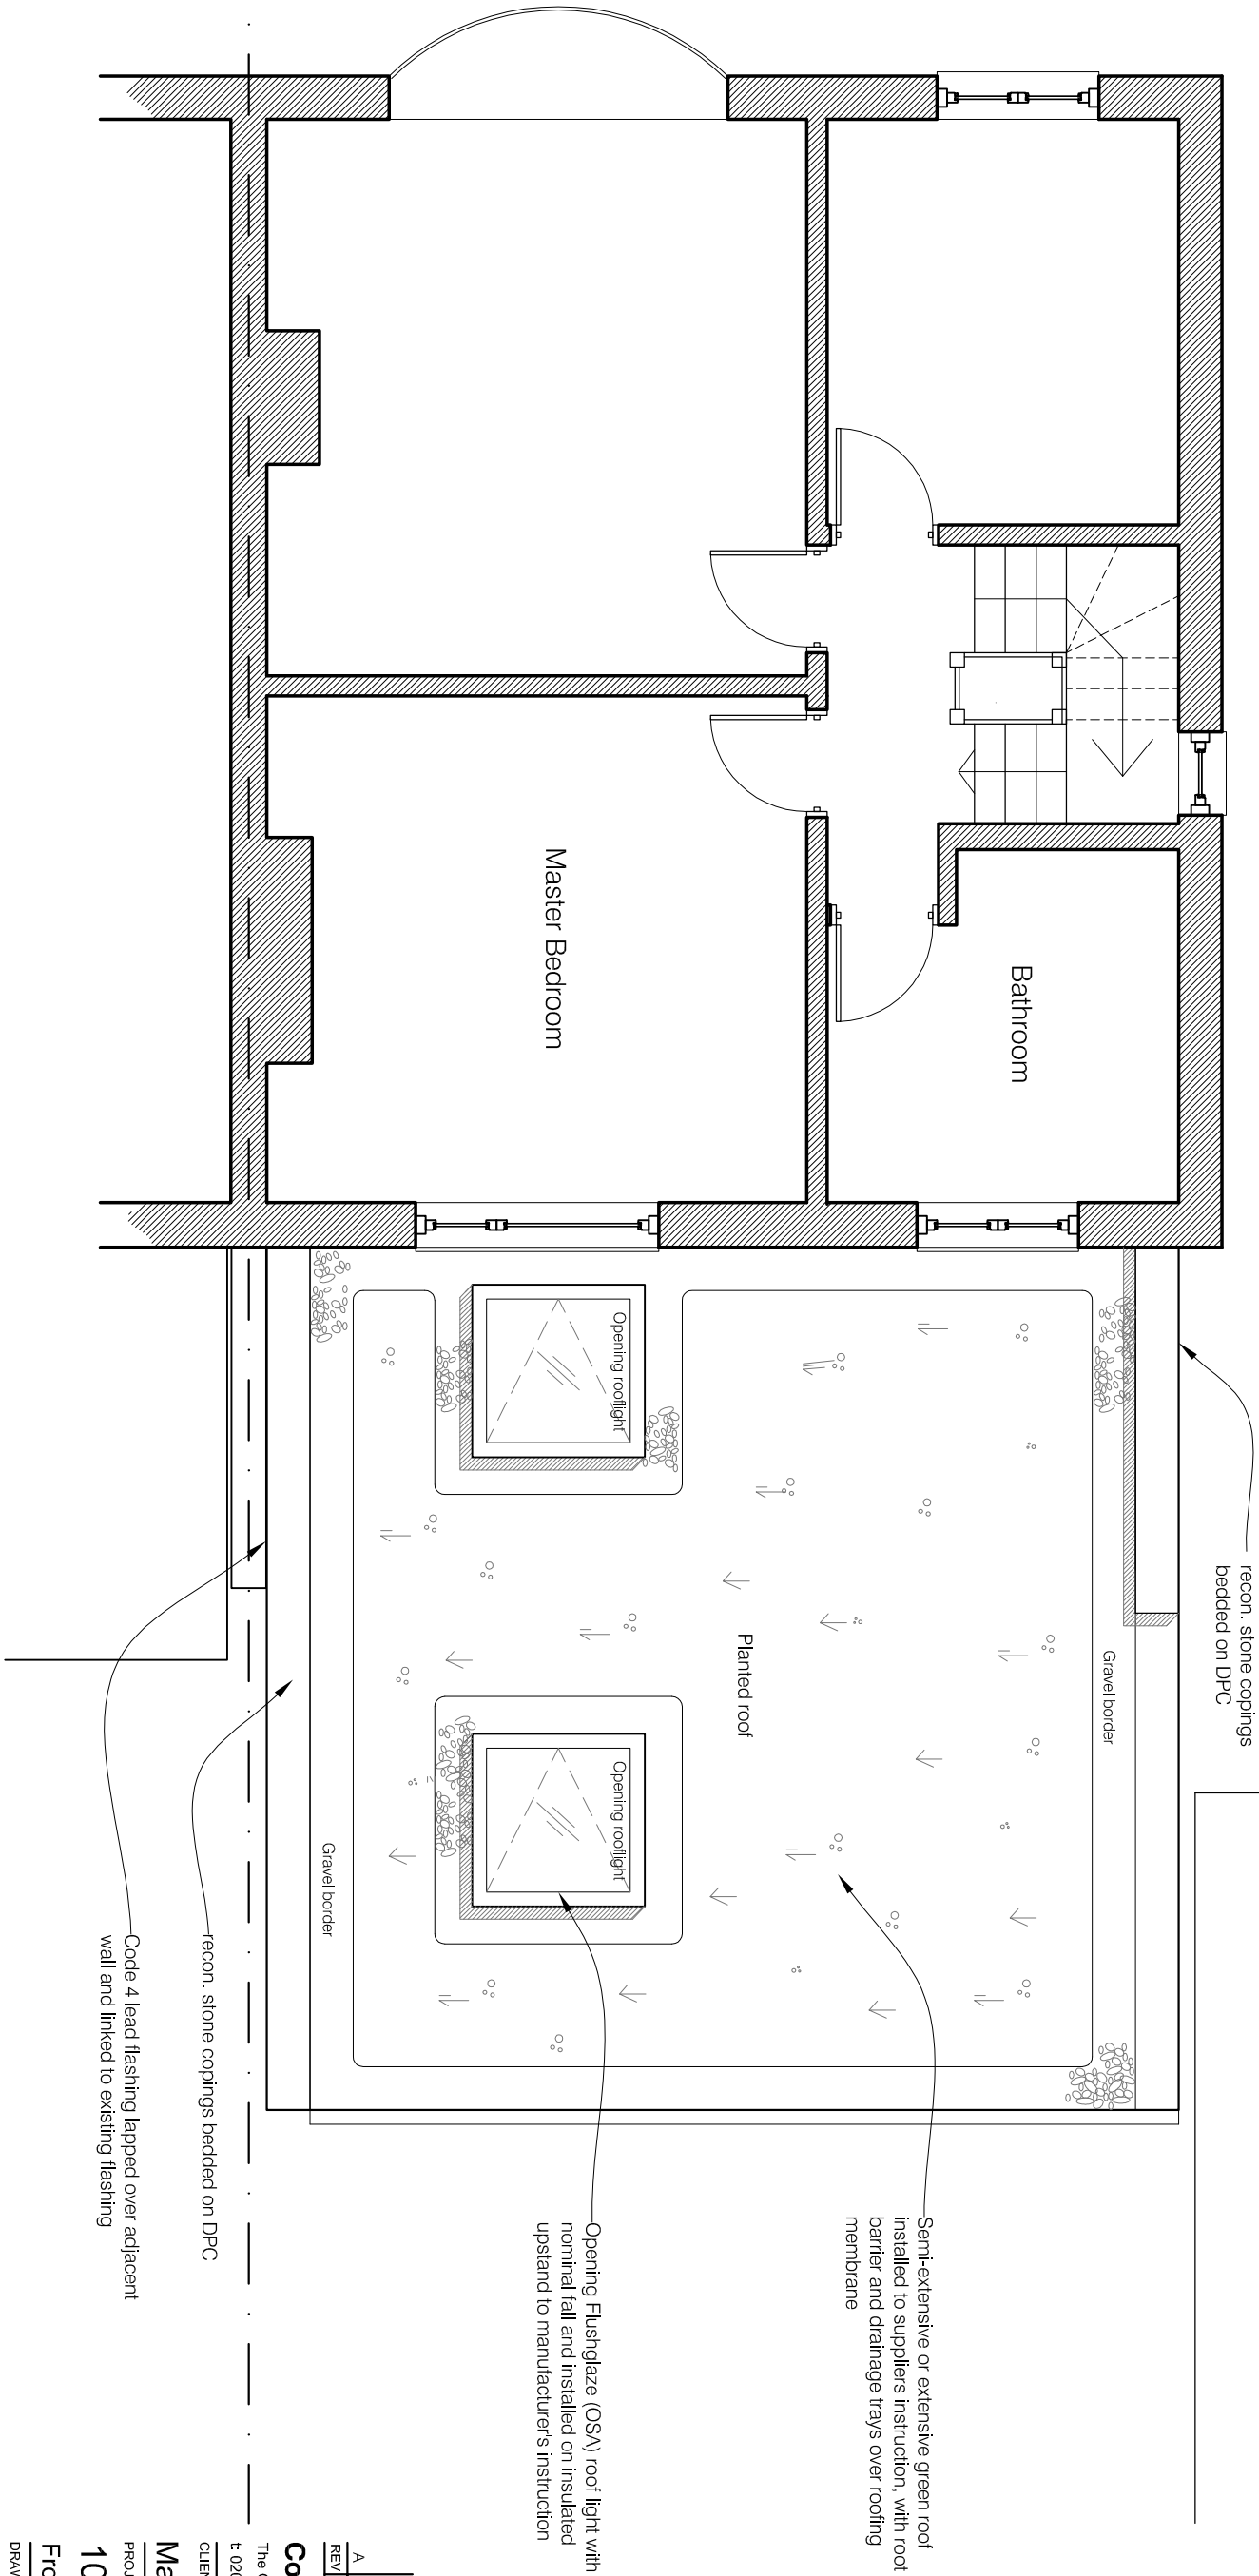

1 First floor

1:50 0 1 2 3 5 m

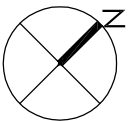

A	AH	Indicative information added	13.6.17
REV	BY	DESCRIPTION	DATE

Cooley Horsfall Architecture

The Old Church School, Frome, Somerset, BA11 1HR
t: 020 3239 3654
www.cooleyhorsfall.com

CLIENT

Martin Castle

PROJECT

109 Nunney Road

Frome

DRAWING TITLE

First Floor- Plan - Proposed

DRAWN BY	DATE	CHECKED
SB	May 2017	AH
SCALE	SIZE	STATUS
1:50	A3	Planning

DRAWING No	REV
0074	A